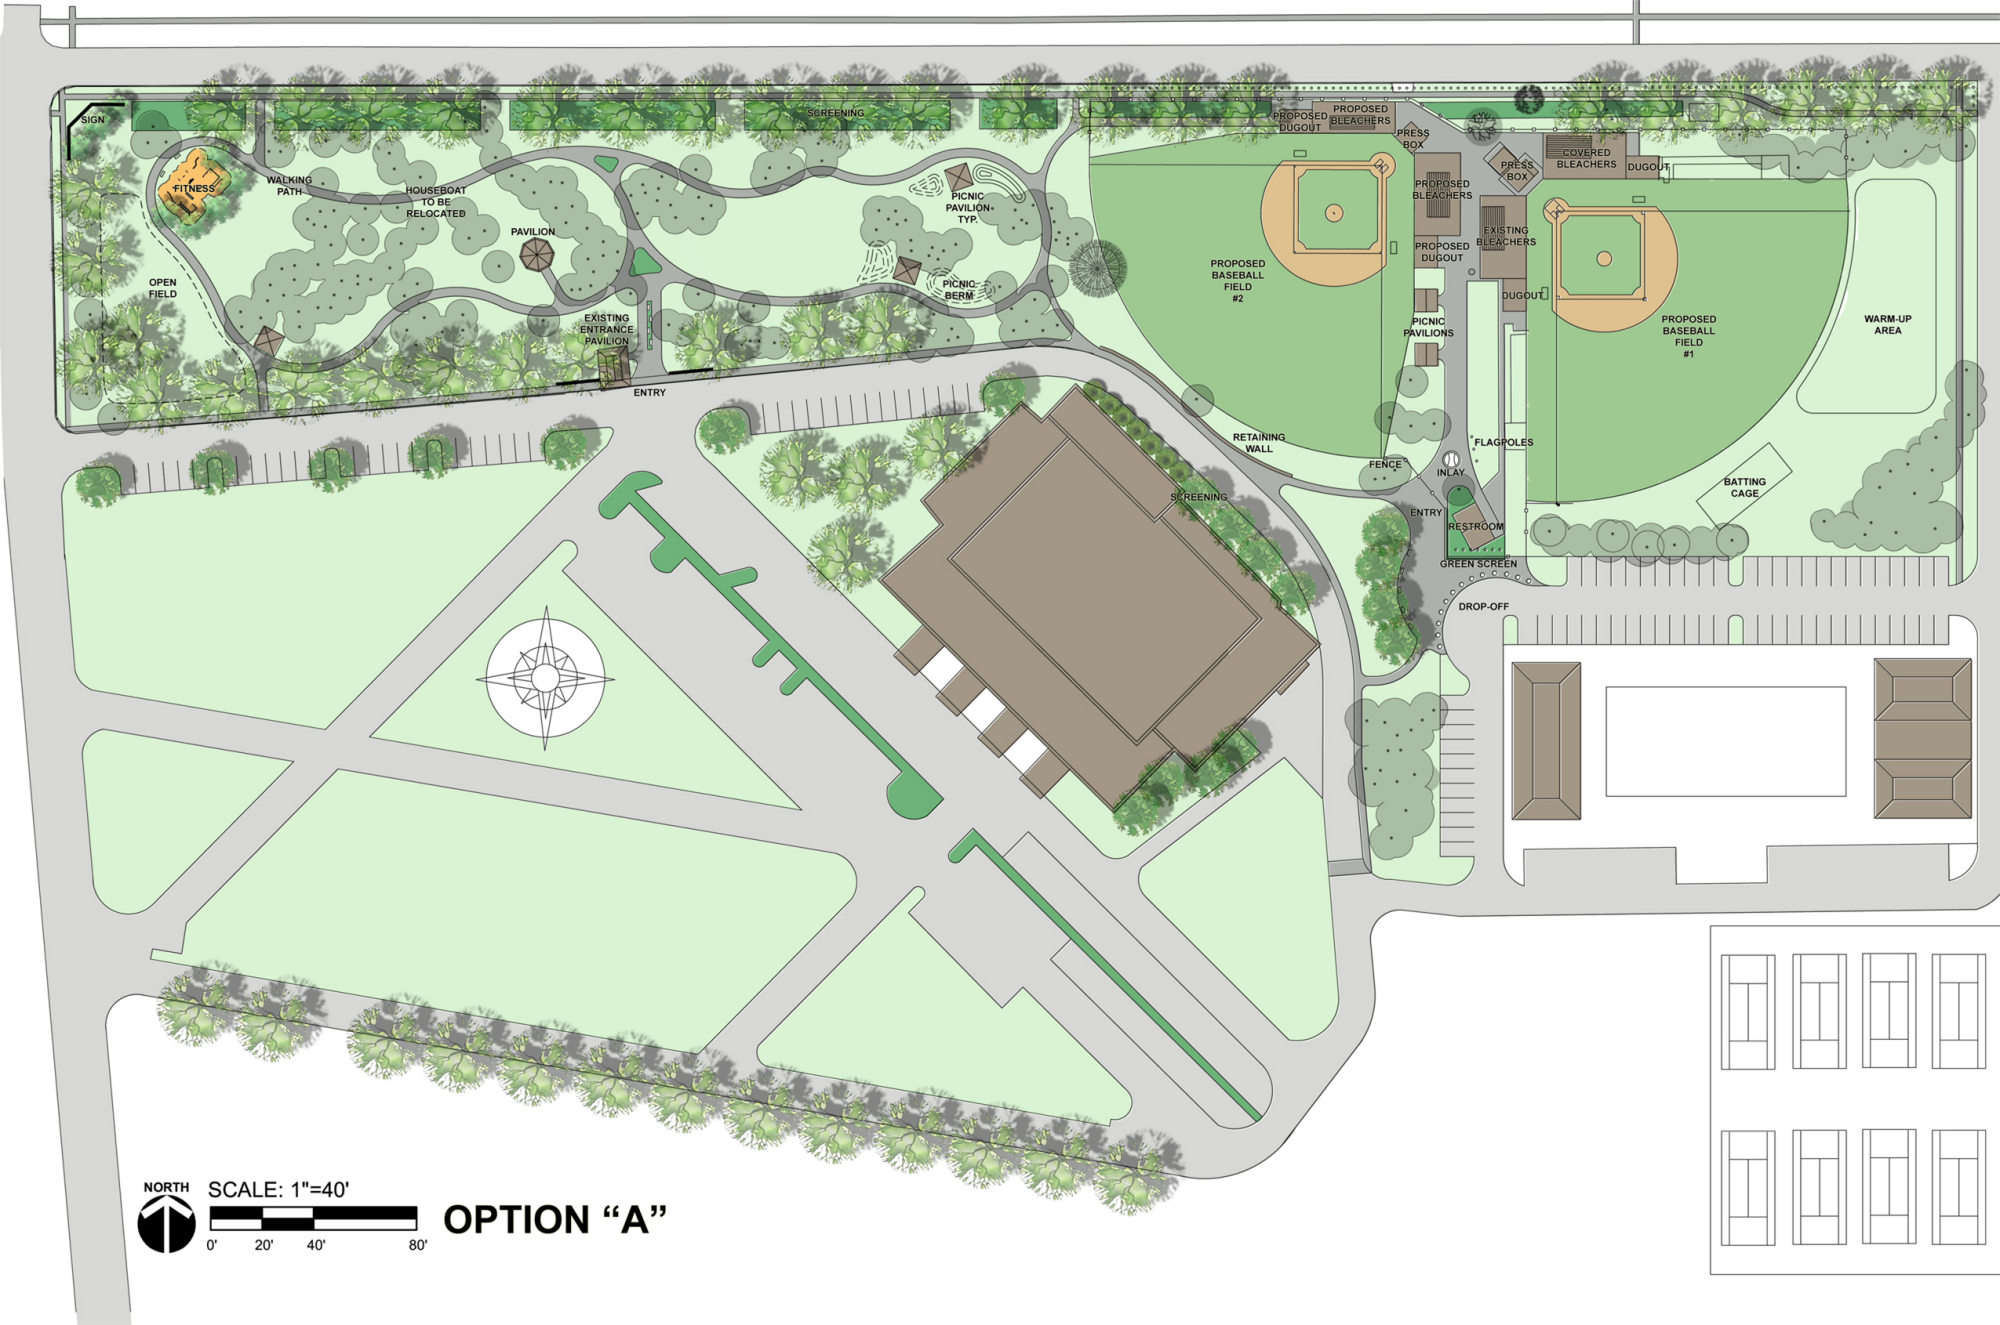
SIGN
FITNESS
WALKING PATH
HOUSEBOAT TO BE RELOCATED
SCREENING
PAVILION
PICNIC PAVILION- TYP.
PICNIC BERM
OPEN FIELD
EXISTING ENTRANCE PAVILION
ENTRY
PROPOSED DUGOUT
PROPOSED BLEACHERS
PRESS BOX
COVERED BLEACHERS
DUGOUT
PROPOSED BLEACHERS
PRESS BOX
PROPOSED BASEBALL FIELD #2
PROPOSED DUGOUT
EXISTING BLEACHERS
DUGOUT
PICNIC PAVILIONS
PROPOSED BASEBALL FIELD #1
WARM-UP AREA
RETAINING WALL
FENCE
INLAY
FLAGPOLES
BATTING CAGE
SCREENING
ENTRY
RESTROOM
GREEN SCREEN
DROP-OFF
NORTH
SCALE: 1"=40'
0'
20'
40'
80'
OPTION “A”